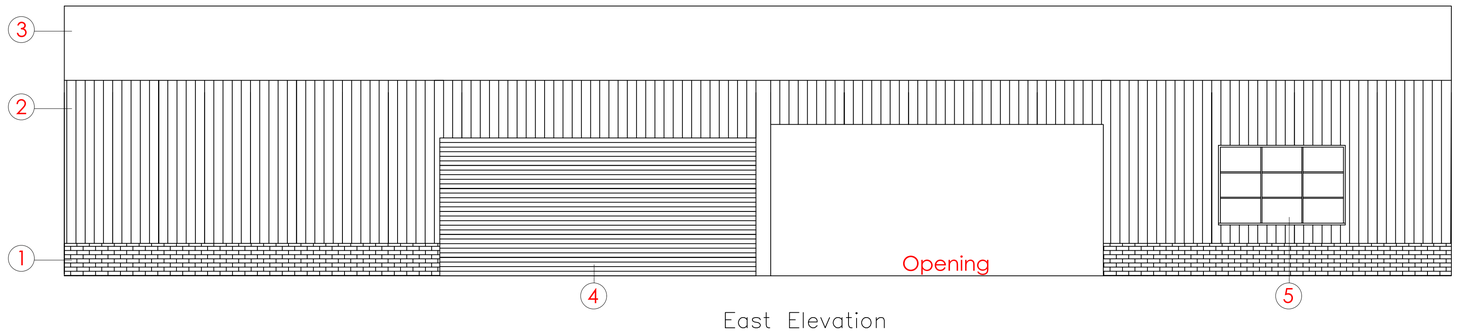

East Elevation

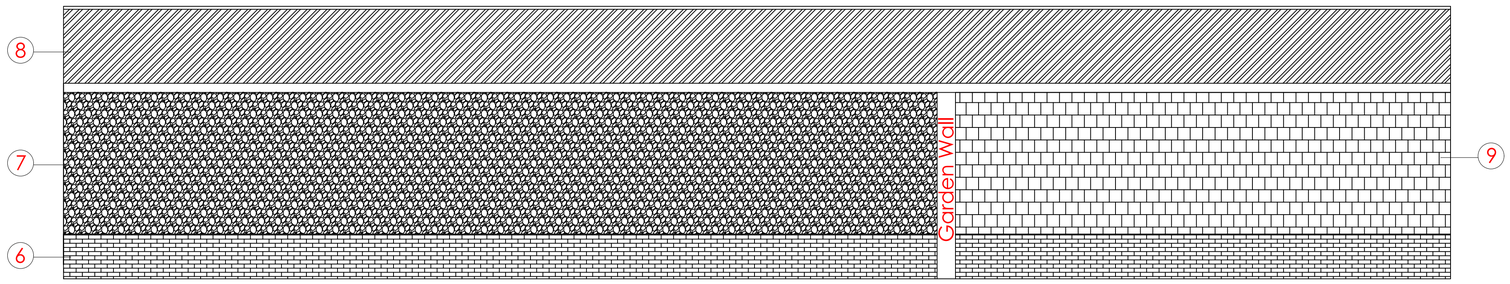

West Elevation

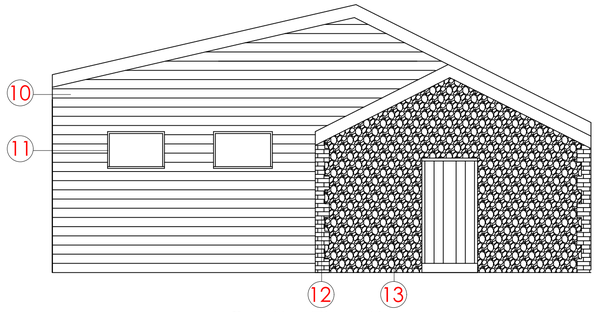

South Elevation

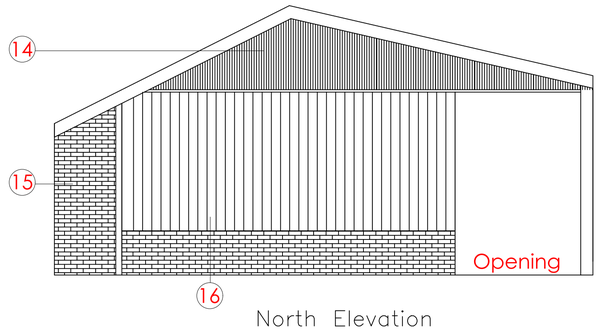

North Elevation

Existing Layout (Scale 1:100)

Notes/Key:

1: Traditional Brickwork (Red)
2: Black Timber Weatherboarding
3: Grey Cement Fibre Roof Sheets
4: Roller Shutter Door (brown)
5: Timber Framed Window
6: Traditional Brickwork (Red)
7: Traditional Flintwork
8: Grey Slate Roofing
9: Traditional Brickwork
10: Black Timber Weatherboarding
11: Timber Framed Window
12: Traditional Brickwork
13: Traditional Flintwork
14: 2"x1" Timber Cladding
15: Traditional Brickwork
16: Timber Cladding

Rev.	Date	Revisions.
A	23.05.23	For Discussion

Client: Mr & Mrs Ferguson

Job Title:
The Meade
Cow Shed Conversion

Drawing Title:
Existing
Plans Elevations

Scale: 1:50@A1 (Unless Stated)

Date: 23.05.23 | Drawn By: CAS

Drg. No: 2022/JRF | Rev: A

C&K Smith Ltd
Rookery Meade Farm
Drinkstone
Bury St Edmunds
Suffolk IP30 9SS
Tel 07979362572
E-mail craig@cksmith.co.uk